CITY OF SHOREVIEW

VIRGINIA AVENUE
RECONSTRUCTION
CITY PROJECT 16-01

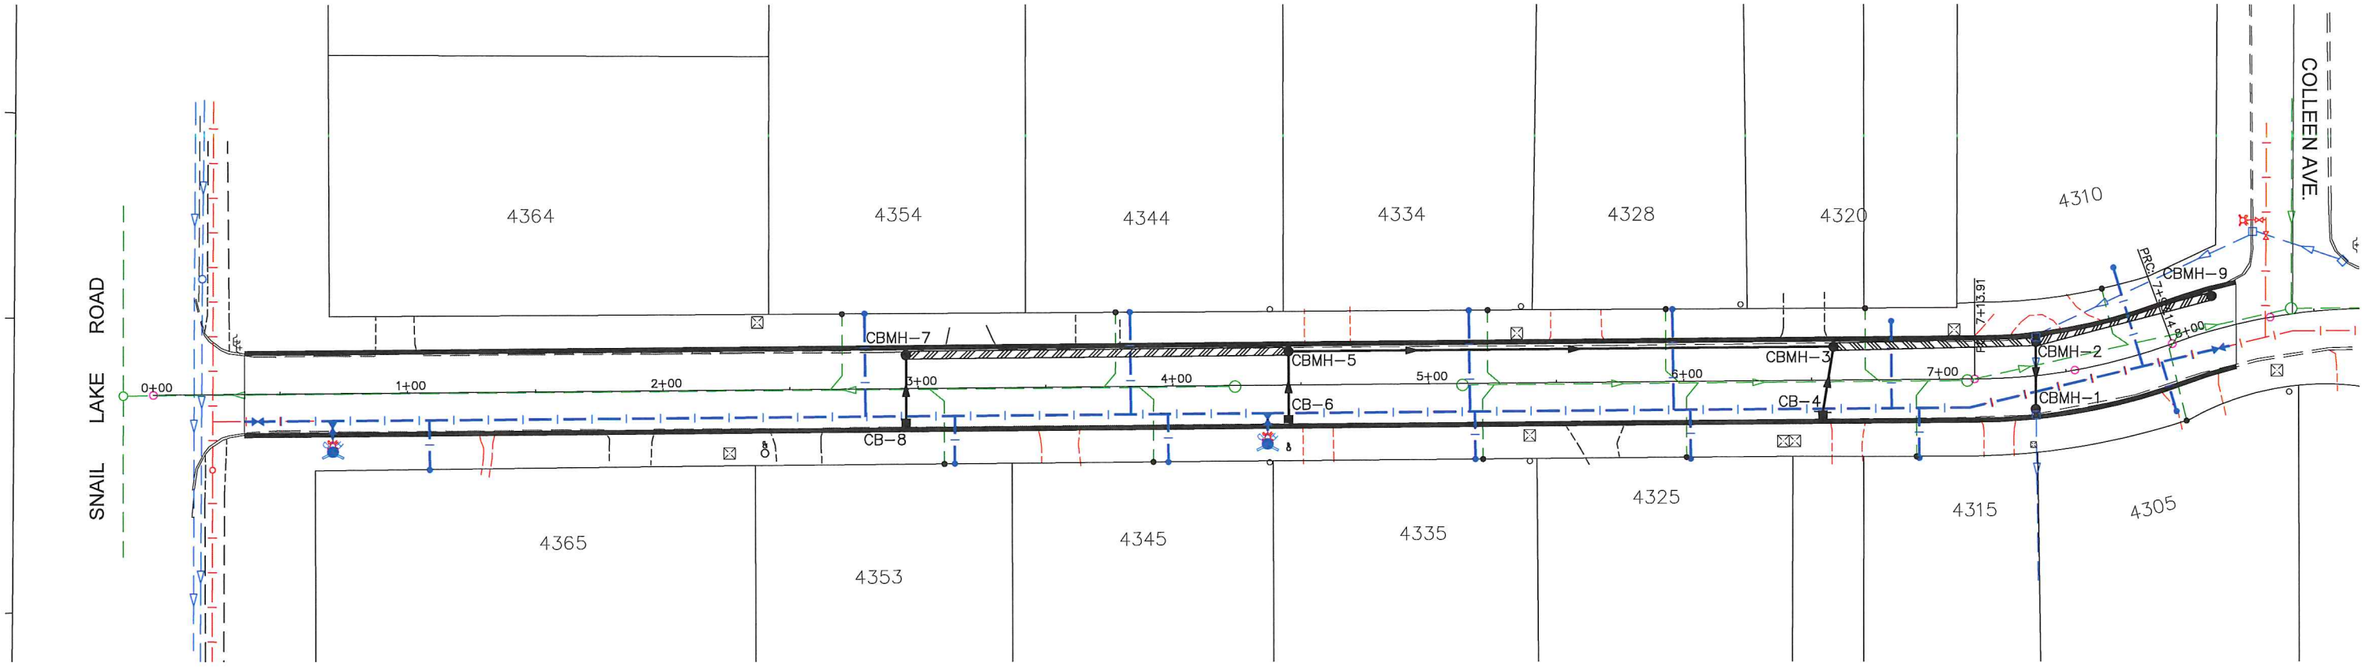

LEGEND

- EXISTING STORM SEWER
- EXISTING SANITARY SEWER
- EXISTING WATERMAIN
- EXISTING HYDRANT W/AUX. VALVE
- PROPOSED STORM SEWER
- PROPOSED SANITARY SEWER
- PROPOSED WATERMAIN
- SANITARY SERVICE CLEANOUT
- PROPOSED INFILTRATION CHAMBER

VIRGINIA AVENUE
PROPOSED IMPROVEMENTS

* 32 FT. WIDTH BACK TO BACK
* NEW CONCRETE CURB & GUTTER
* AGGREGATE BASE
* NEW BITUMINOUS SURFACE
* STORM SEWER UPGRADES
* SANITARY SEWER REPAIRES
* NEW WATERMAIN
* TURF REPLACEMENT

MAGNETIC

GRAPHIC SCALE

30 0 15 30 60

1 inch = 30 ft.

EXHIBIT 3
(1 OF 4)

FEBRUARY 2016

CITY OF SHOREVIEW

DENNISON AVENUE
RECONSTRUCTION
CITY PROJECT 16-01

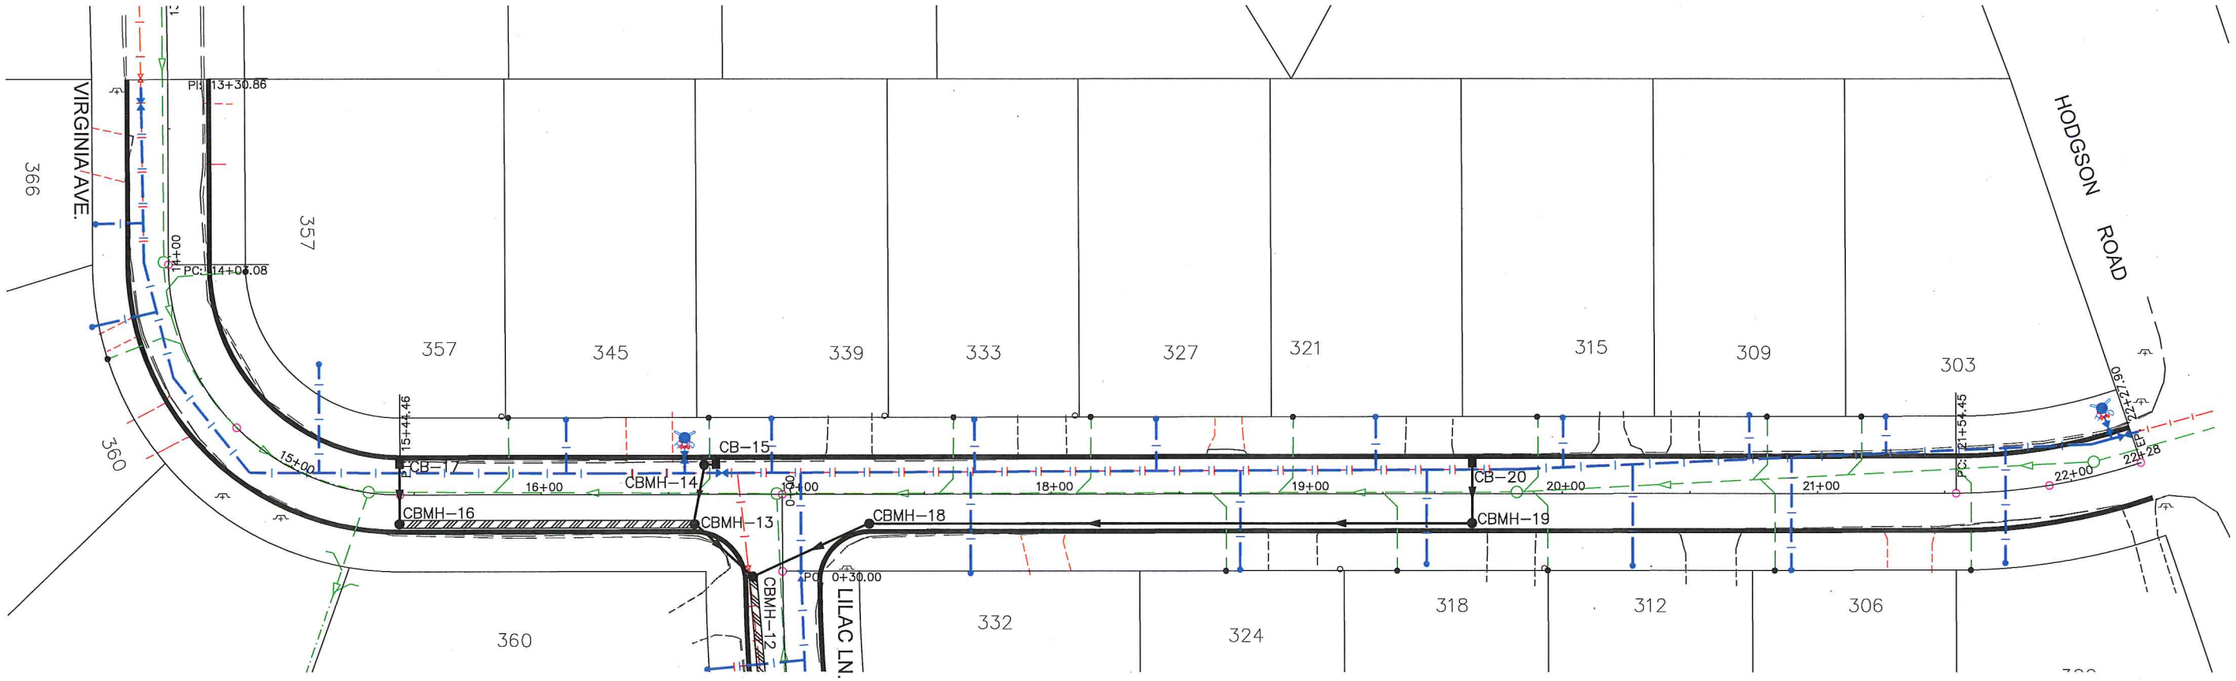

LEGEND

- EXISTING STORM SEWER
- EXISTING SANITARY SEWER
- EXISTING WATERMAIN
- EXISTING HYDRANT W/AUX. VALVE
- PROPOSED STORM SEWER
- PROPOSED SANITARY SEWER
- PROPOSED WATERMAIN
- SANITARY SERVICE CLEANOUT
- PROPOSED INFILTRATION CHAMBER

DENNISON AVENUE
PROPOSED IMPROVEMENTS

* 29 FT. WIDTH BACK TO BACK
* NEW CONCRETE CURB & GUTTER
* AGGREGATE BASE
* NEW BITUMINOUS SURFACE
* STORM SEWER UPGRADES
* SANITARY SEWER REPAIRES
* NEW WATERMAIN
* TURF REPLACEMENT

GRAPHIC SCALE

30 0 15 30 60

1 inch = 30 ft.

EXHIBIT 3
(2 OF 4)

FEBRUARY 2016

CITY OF SHOREVIEW

LILAC LANE
RECONSTRUCTION
CITY PROJECT 16-01

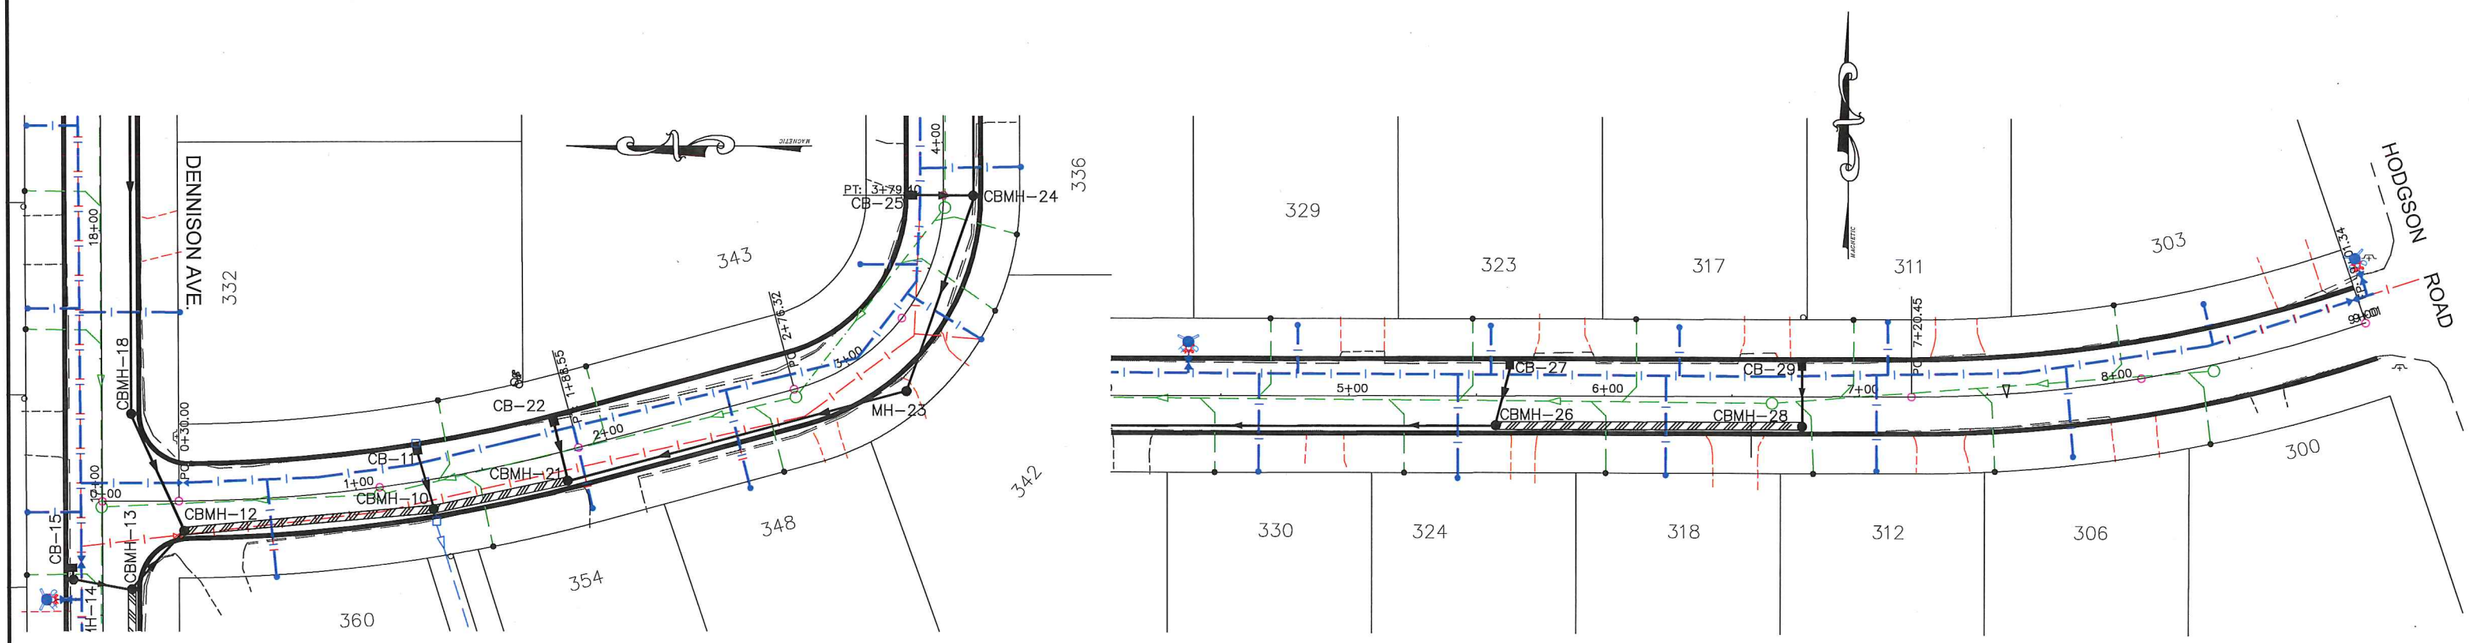

LEGEND

- EXISTING STORM SEWER
- EXISTING SANITARY SEWER
- EXISTING WATERMAIN
- EXISTING HYDRANT W/AUX. VALVE
- PROPOSED STORM SEWER
- PROPOSED SANITARY SEWER
- PROPOSED WATERMAIN
- SANITARY SERVICE CLEANOUT
- PROPOSED INFILTRATION CHAMBER

LILAC LANE
PROPOSED IMPROVEMENTS

* 29 FT. WIDTH BACK TO BACK
* NEW CONCRETE CURB & GUTTER
* AGGREGATE BASE
* NEW BITUMINOUS SURFACE
* STORM SEWER UPGRADES
* SANITARY SEWER REPAIRES
* NEW WATERMAIN
* TURF REPLACEMENT

GRAPHIC SCALE

30 0 15 30 60

1 inch = 30 ft.

EXHIBIT 3
(3 OF 4)

FEBRUARY 2016