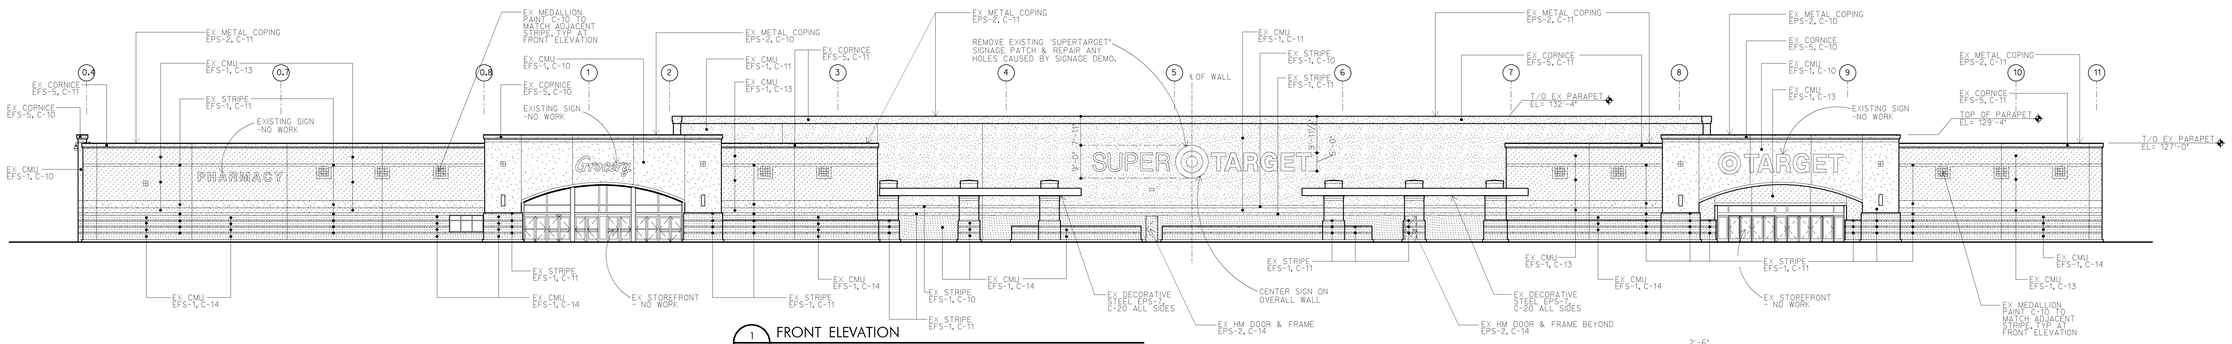

1 A201 FRONT ELEVATION 1/16" = 1'-0"

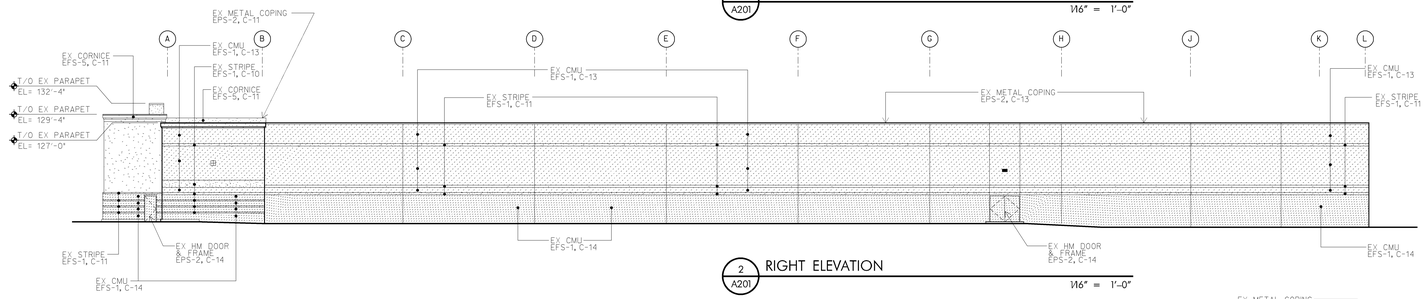

2 A201 RIGHT ELEVATION 1/16" = 1'-0"

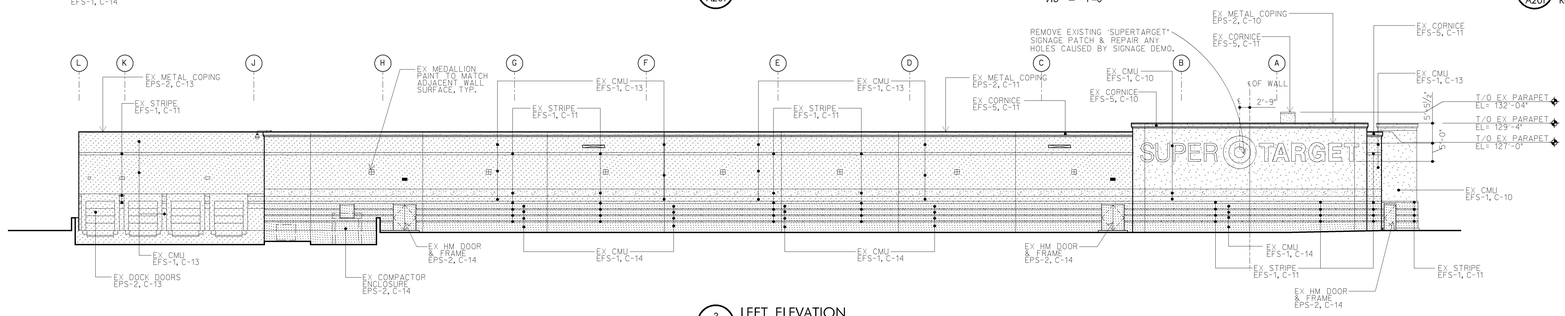

3 A201 LEFT ELEVATION 1/16" = 1'-0"

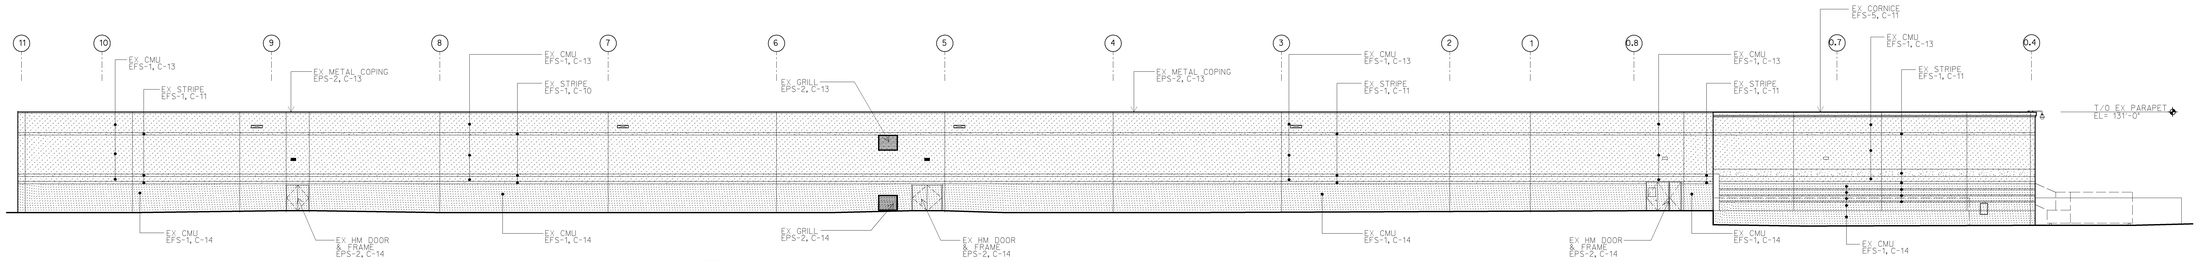

4 A201 REAR ELEVATION 1/16" = 1'-0"

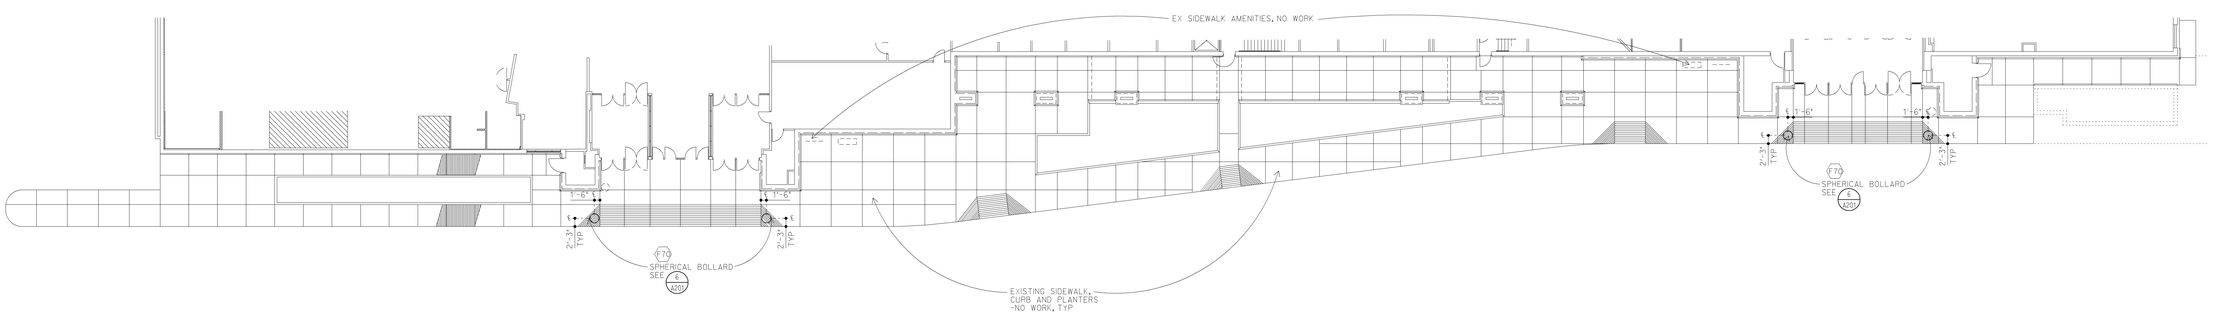

5 A201 FRONT SIDEWALK PLAN 1/16" = 1'-0"

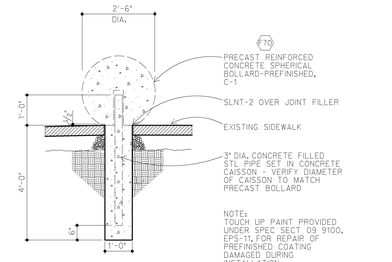

6 A201 SPHERICAL BOLLARD REF: A201 1/2" = 1'-0"

GENERAL NOTES – ELEVATIONS

A. SEE SHEET A601, FINISH MATERIAL & COLOR CODE, & EXTERIOR PAINTING NOTES FOR EXTERIOR COLOR & FINISH NOTES

B. ALL EXISTING WALL-MOUNTED ITEMS TO BE PAINTED TO MATCH ADJACENT WALL SURFACE, U.N.O.

C. PAINT EXISTING EXTERIOR BOLLARDS, EPS-1, C-8

D. PAINT COLOR AND FINISH TRANSITIONS OCCUR AT EXISTING VERTICAL CONTROL JOINTS OR AT INSIDE BUILDING CORNERS, UNO.

E. HORIZONTAL STRIPES AND COLOR TRANSITIONS OCCUR AT THE LOCATION OF EXISTING COLORED STRIPS, UNO.

COLOR KEY & LEGEND

C-1	RED
C-8	OSHA YELLOW
C-10	EVERLASTING BENJAMIN MOORE NO. 1038, "EVERLASTING"
C-11	STONE HOUSE BENJAMIN MOORE NO. 1039, "STONE HOUSE"
C-13	PENNY BENJAMIN MOORE NO. 2163-30, "PENNY"
C-14	MARSH BROWN BENJAMIN MOORE NO. 2164-20, "MARSH BROWN"
C-20	LIGHT CHAMPAGNE

T-0619 SHOREVIEW, MN

TARGET
1000 NICOLLET MALL
MINNEAPOLIS, MINNESOTA 55403

RSP Architects, Ltd.
1220 Marshall Street NE
Minneapolis, MN 55413
612.677.7100 main
612.677.7499 fax

I HEREBY CERTIFY THAT THIS PLAN, SPECIFICATION, OR REPORT WAS PREPARED BY ME OR UNDER MY DIRECT SUPERVISION AND THAT I AM A DULY LICENSED ARCHITECT UNDER THE LAWS OF THE STATE OF MINNESOTA.

PRINT NAME: STEPHEN J. FAUTSCH

SIGNATURE:

DATE: 03-12-2012 LIC. NO.: 15881

EXP. DATE: 06-30-2012

SUPER TARGET

DATE ISSUED	ISSUES AND REVISIONS		
11 OCTOBER 2011	10-11-11	BP-3.0	COMPLETE CONSTRUCTION
DRAWN BY ABE			
CHECKED BY MDT/ECR			
9111.068.00			

TARGET STORE	STORE	VERSION	TITLE
SHOREVIEW, MN 3800 LEXINGTON AVENUE N SHOREVIEW, MN 55126	T-0619	MR2011_08_07-01-11	EXTERIOR ELEVATION, SIDEWALK PLANS & DETAILS
	PROJECT CODE 270619	CONFIGURATION LL	

SHEET A201